
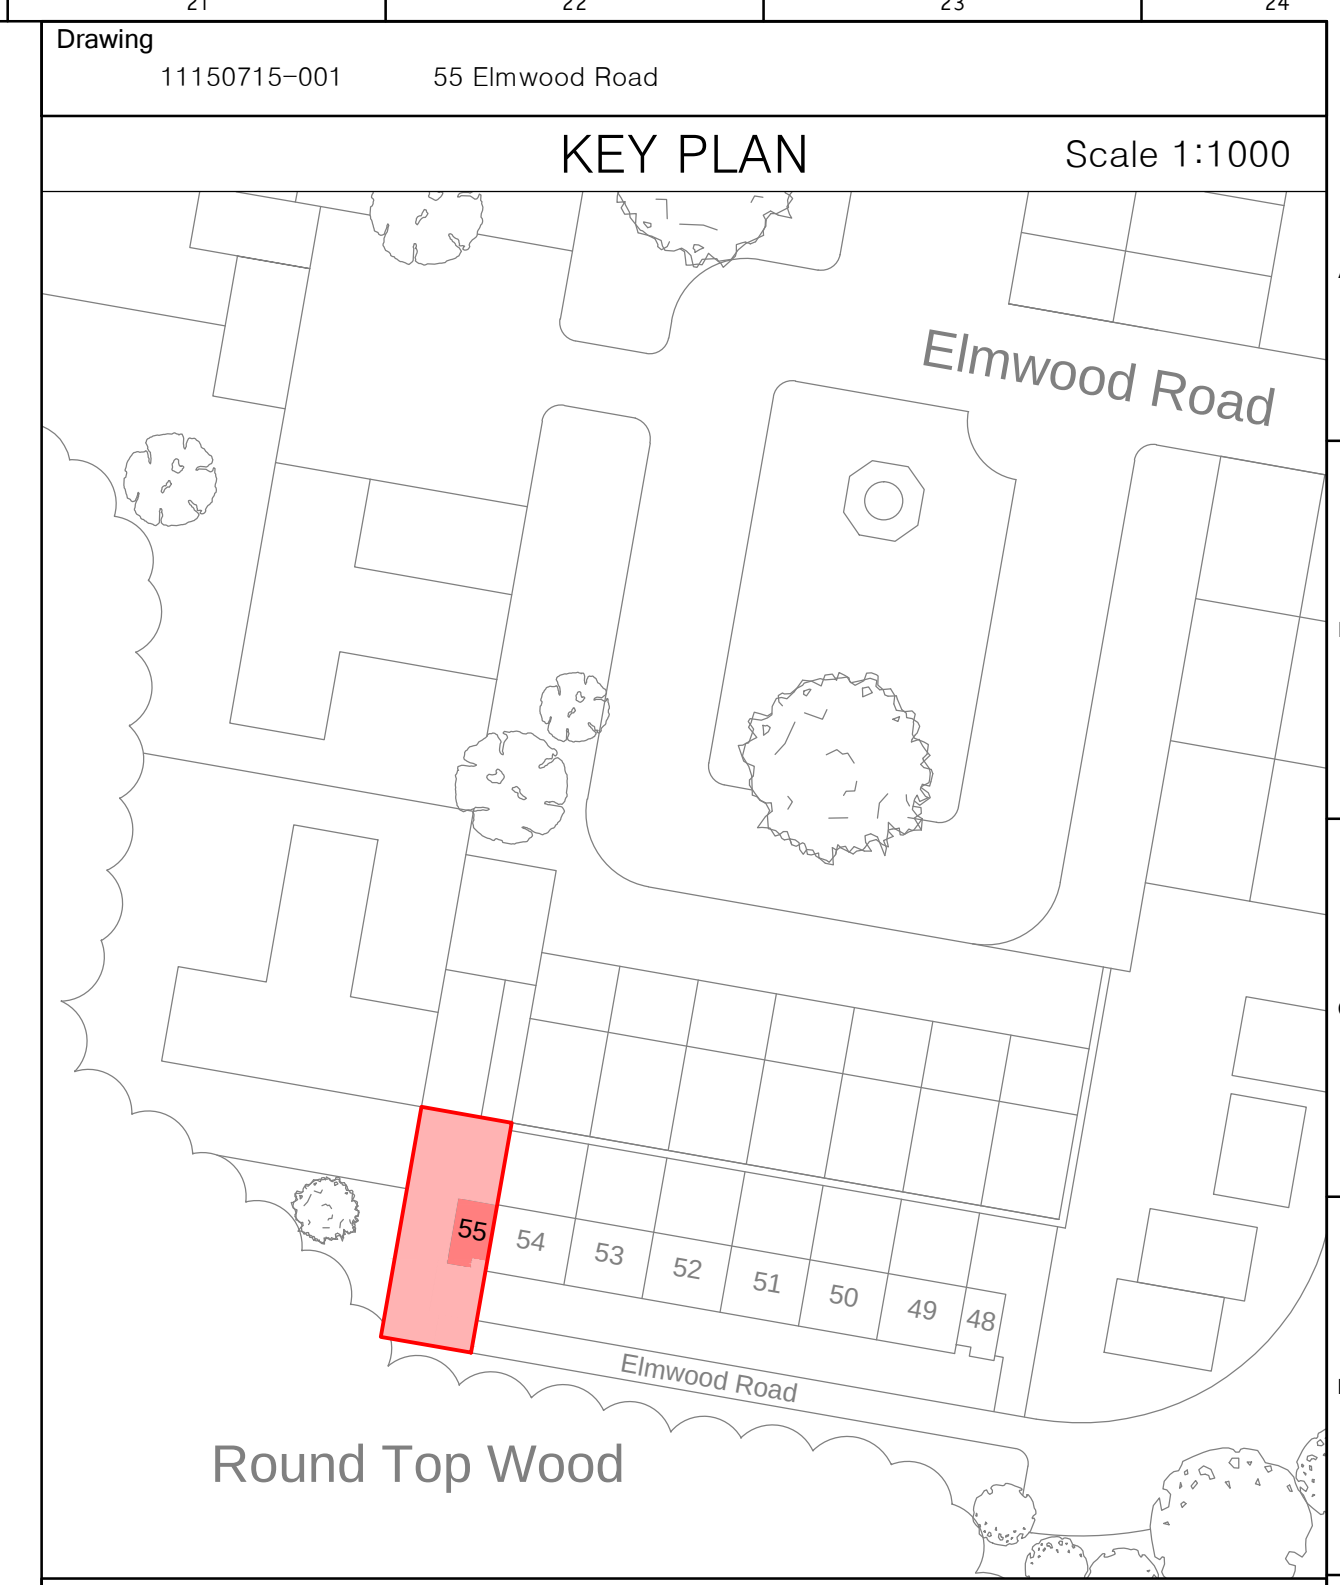
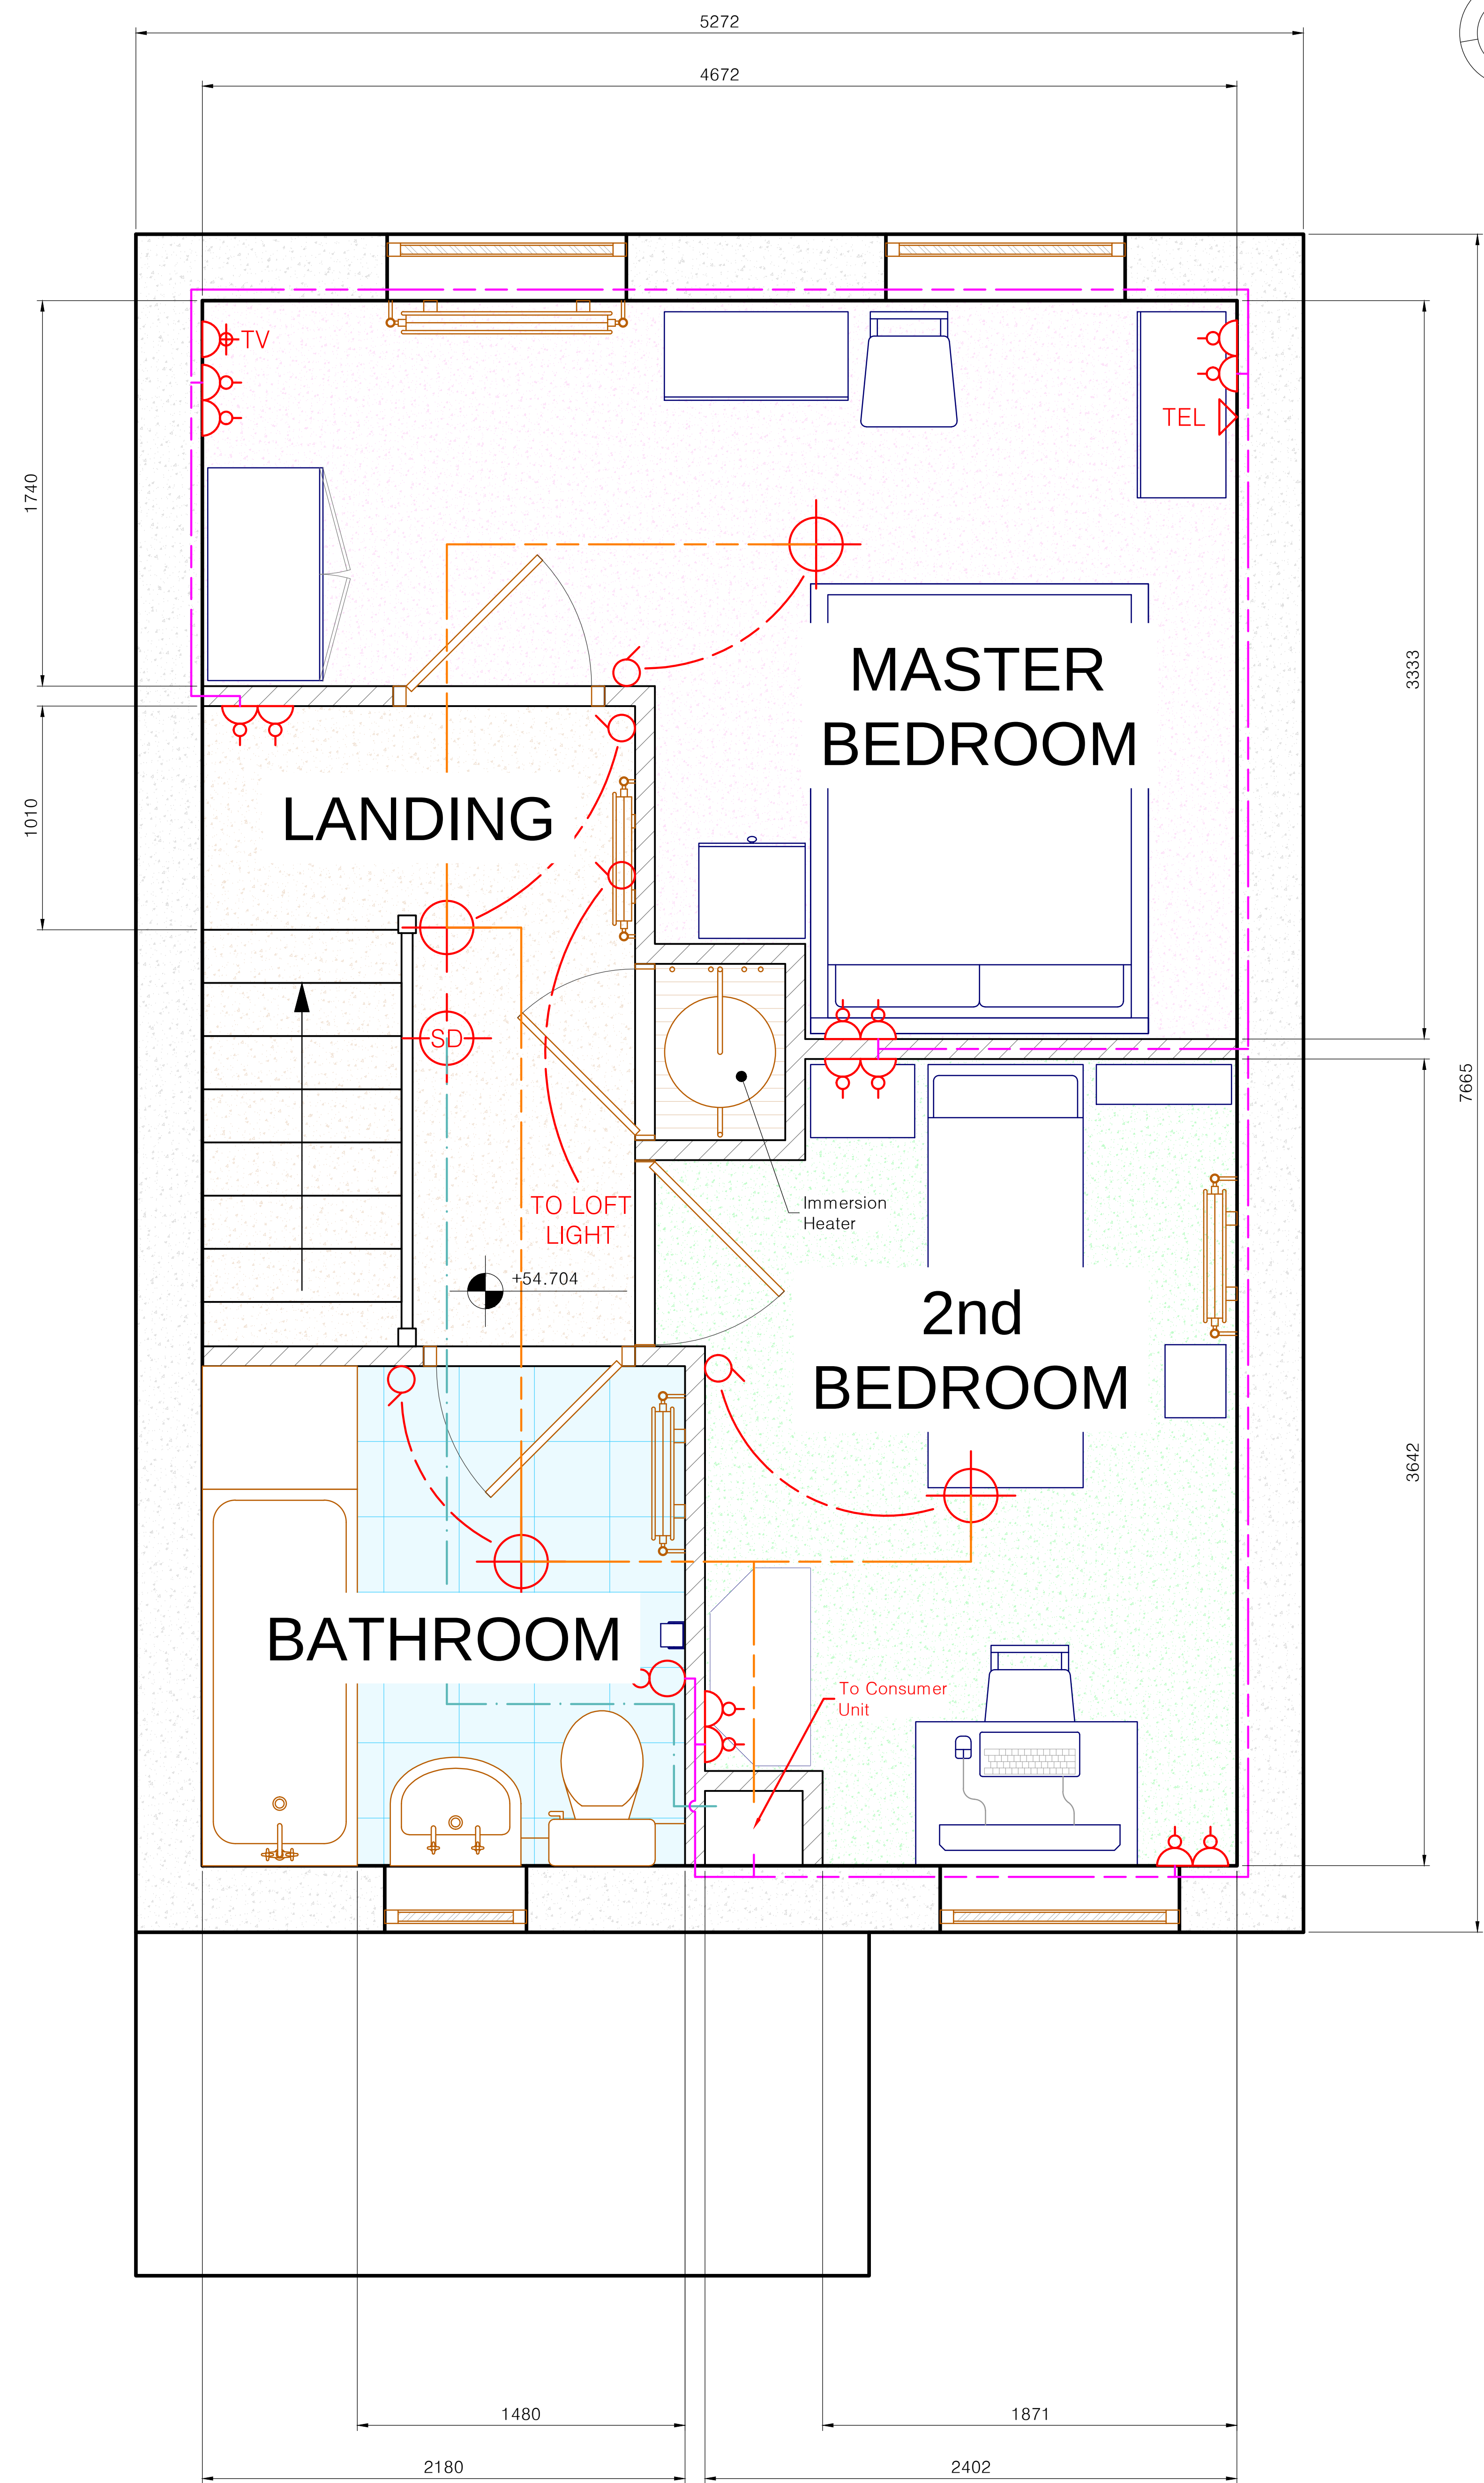


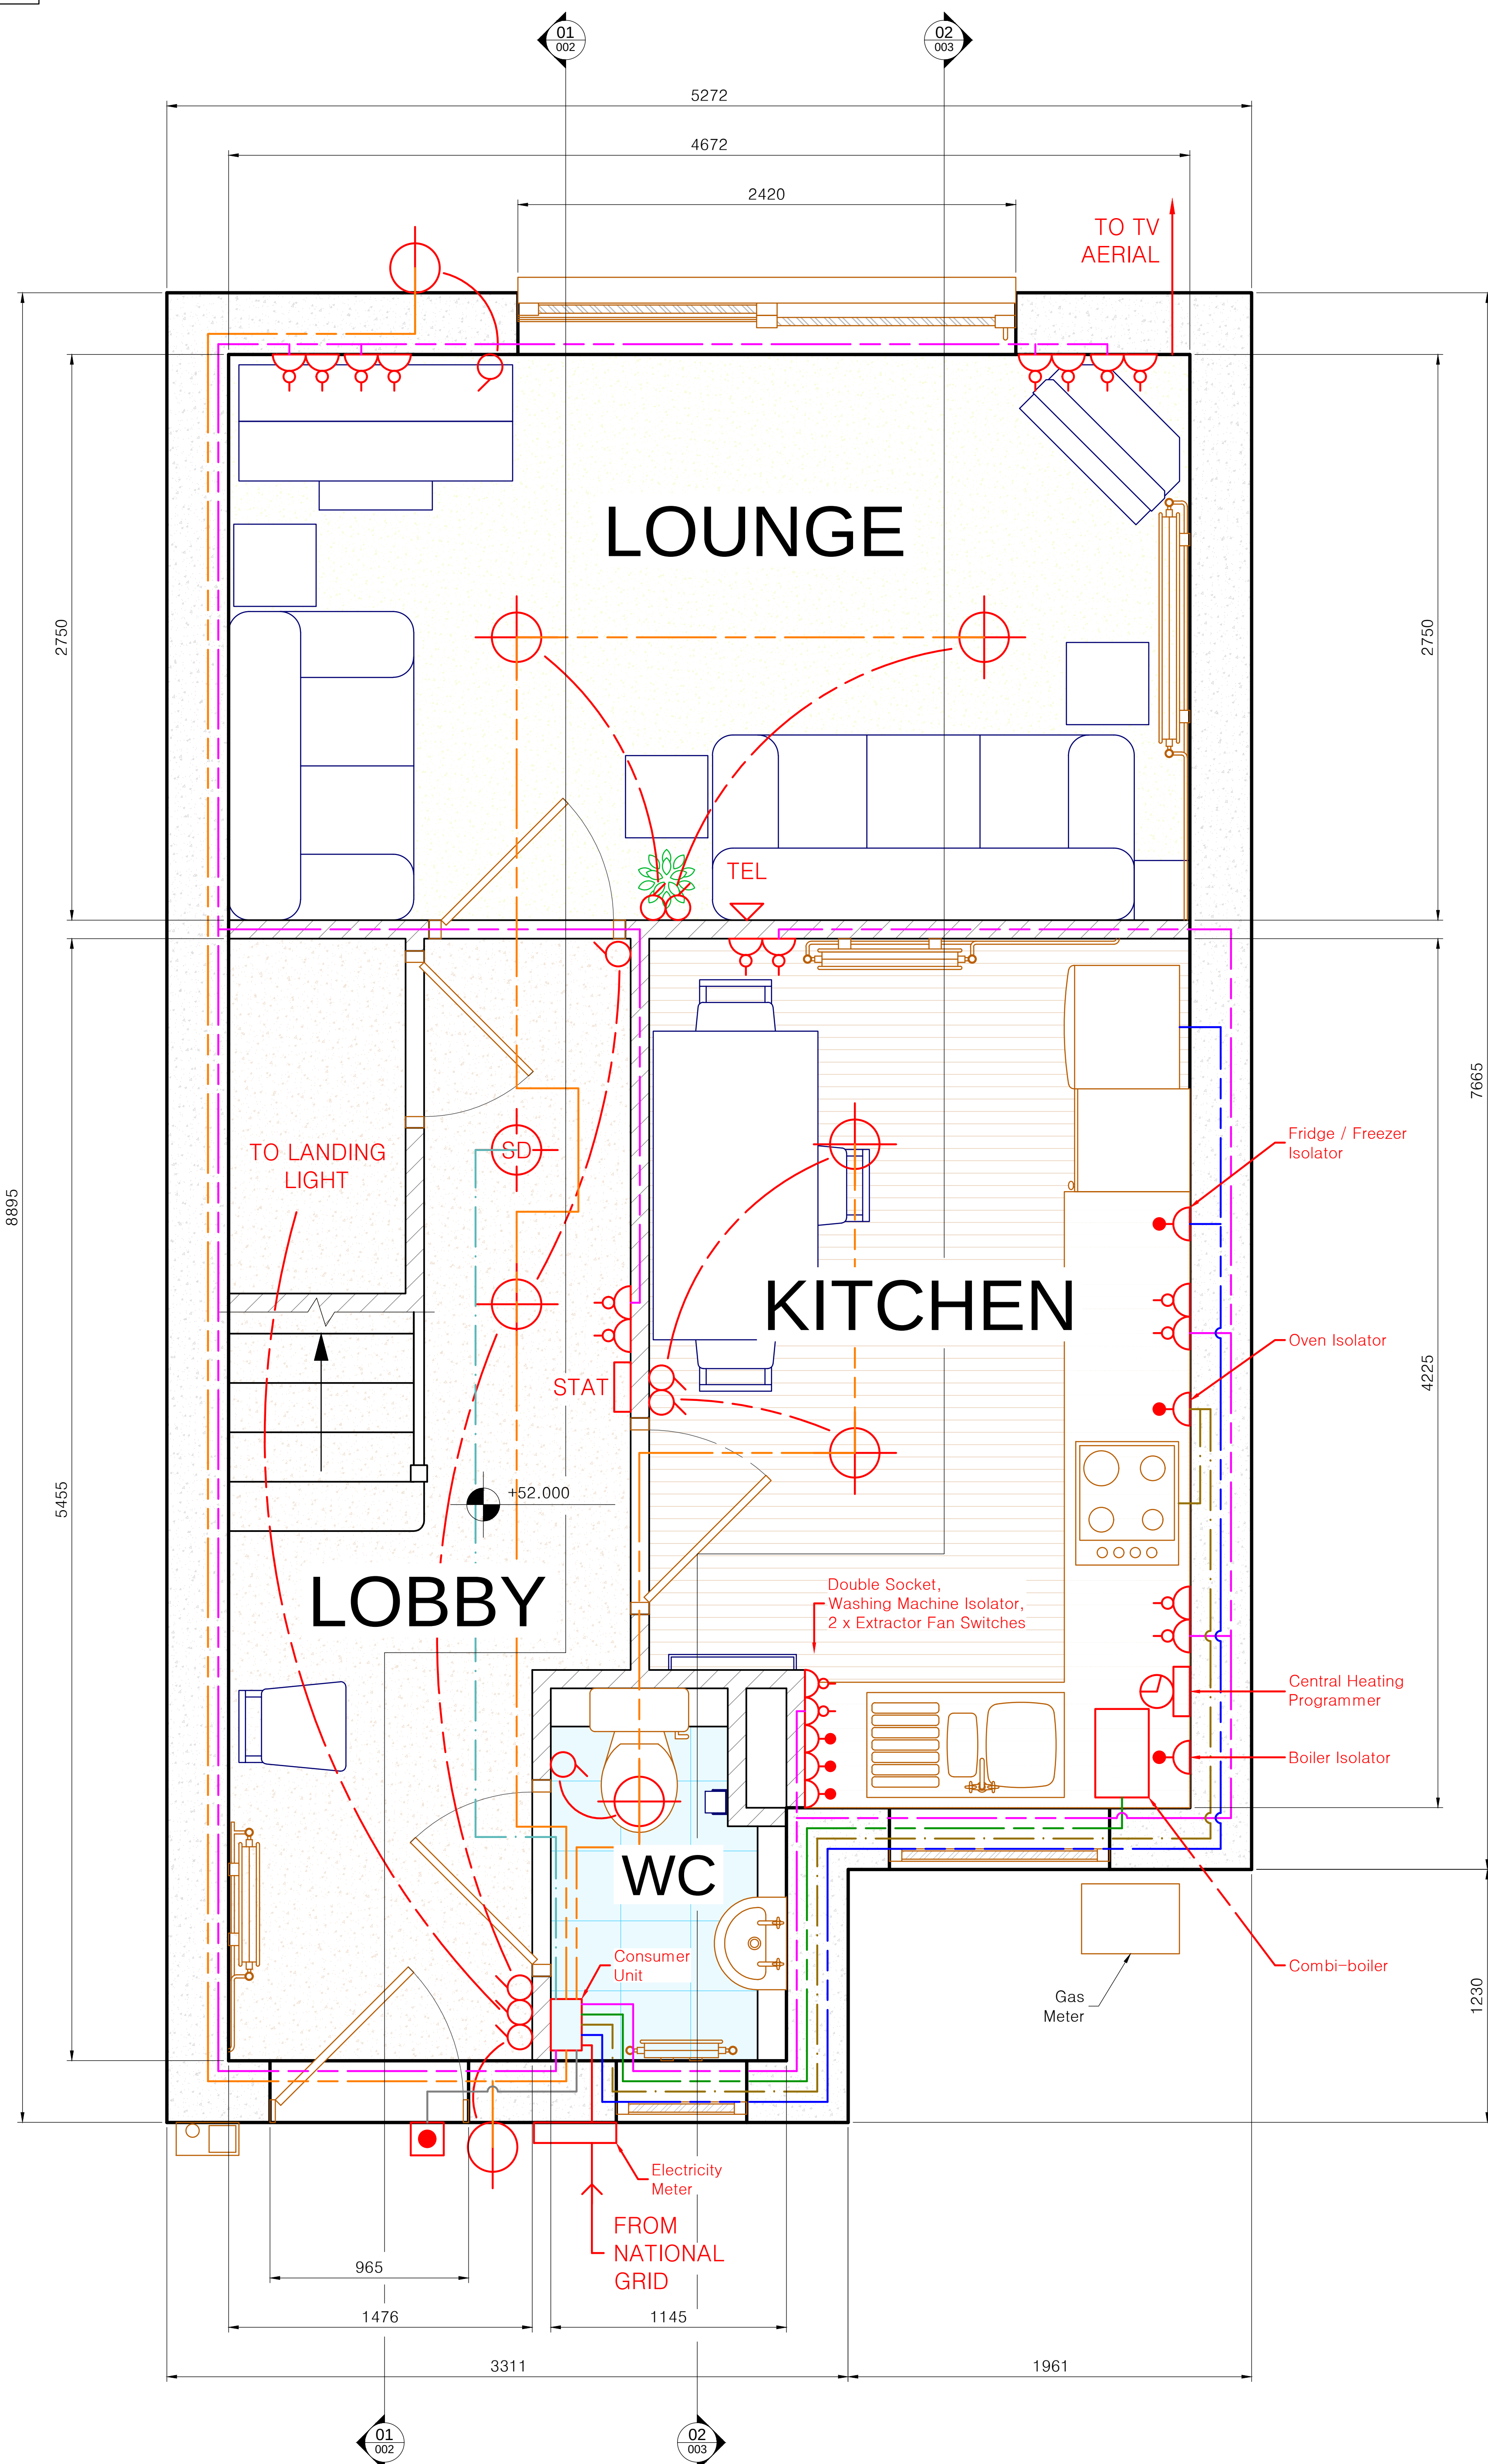

NOTES

1. Dimensions:
- 1.1. All dimensions are reference only.
 - 1.2. Where dimensions are not given, drawing must not be scaled.
2. Construction:
- 2.1. External walls 9" brickwork, rendered on the inside, hatched thus:

 - 2.2. Internal walls timber supported plasterboard, hatched thus:

3. Key Plan:
- 3.1. Extents of property shown outlined in red, marked thus:

4. Approximate Floor Areas:
- 4.1. Lounge – 12.8m²
 - 4.2. Kitchen – 8.0m²
 - 4.3. W.C. – 1.6m²
 - 4.4. Lobby – 7.0m²

WIRING SYMBOL KEY

- | | |
|---|---------------------------------|
|  | Light Switch - Single Gang |
|  | Wall Socket - Double |
|  | Light Fixture - Ceiling Mounted |
|  | Light Fixture - Wall Mounted |
|  | Smoke Detector |
|  | Isolator Switch |
|  | Shaver Socket |
|  | TV Socket |
|  | Door Bell |
|  | Telephone Point |
|  | Thermostat |

WIRING KEY

- | | |
|-------|---|
| ----- | Water Heater - 32A |
| ----- | Fridge / Freezer - 32A |
| ----- | Light Circuit - 6A - Twin & Earth - 1.5mm |
| ----- | Smoke Alarm - 6A |
| ----- | Door Bell Transformer - 6A |
| ----- | Oven - 32A - RCD Protected |
| ----- | Sockets - 32A - RCD Protected |

C	M Harrison	11.03.2014	Key Plan added			
B	M Harrison	03.03.2014	Furniture re-laid out			
A	M Harrison	21.11.2013	First Issue			
ISSUE	BY	DATE	DESCRIPTION	APPROVED	DATE	
Scale	1:16	Dimensions mm	Tolerance See notes	Status	Projection 3rd Angle	
Drawing owner 			Title 55 Elmwood Road, Ground Floor - Plans			
Drawn by 			Drawing number 111507015-001		Sheet 1/1	Issue A